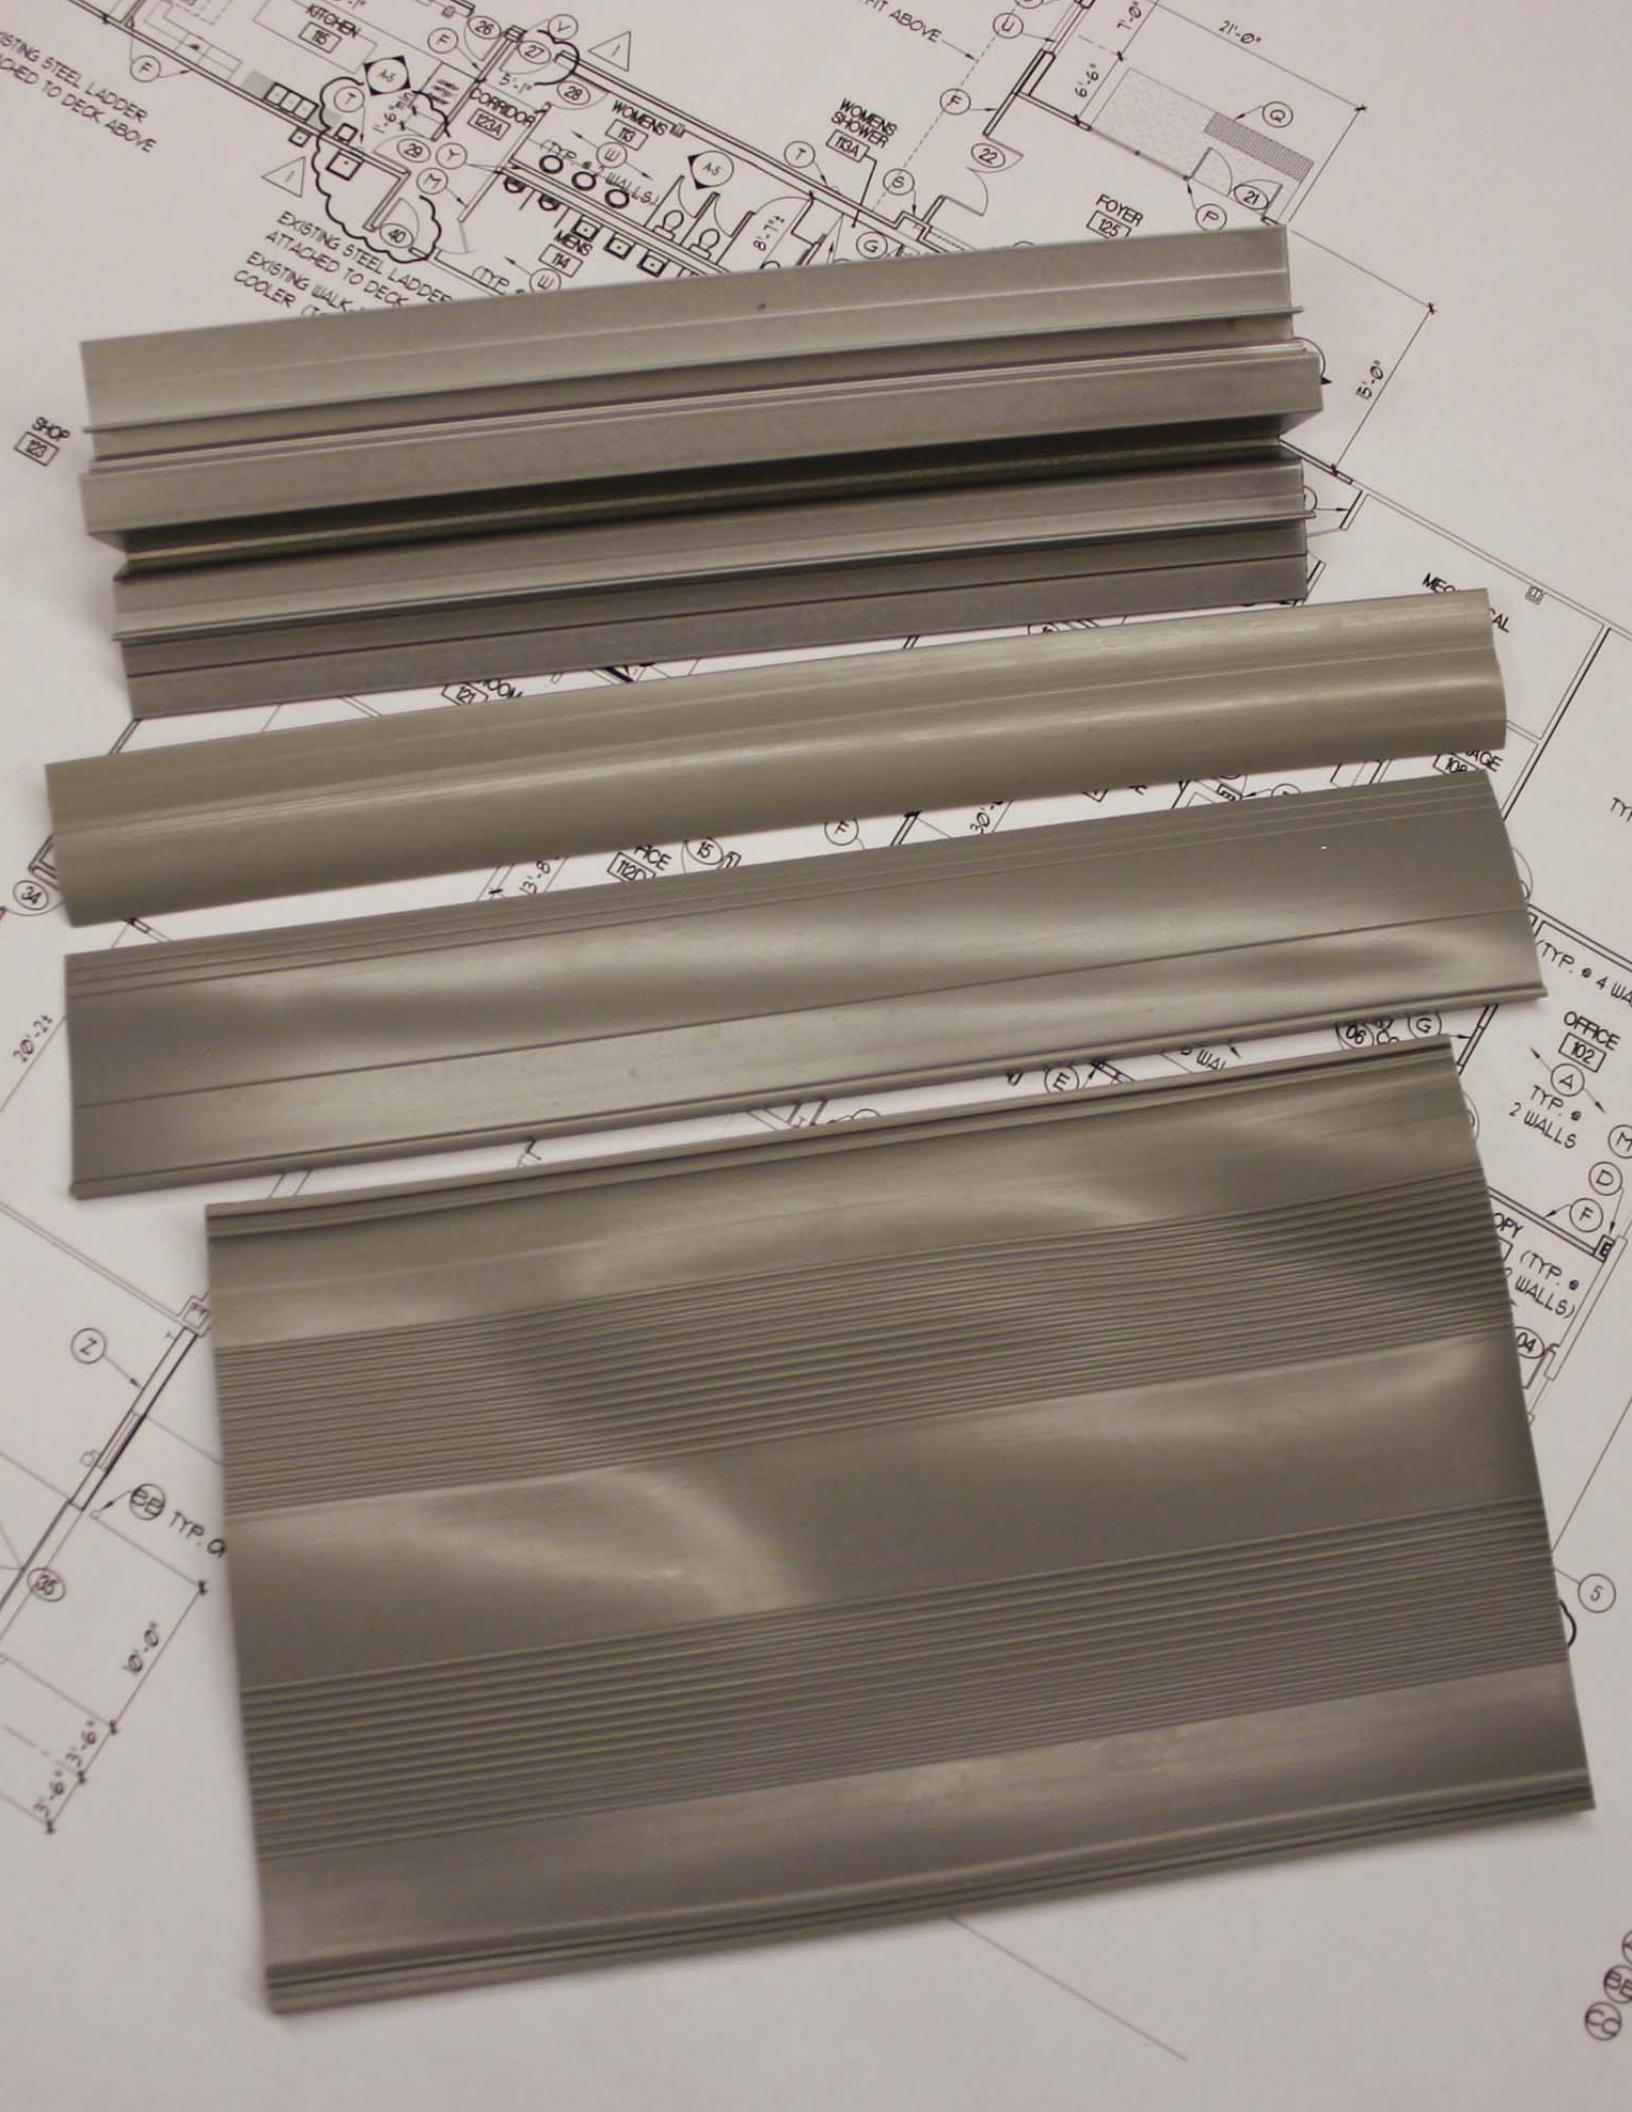
KITCHEN
CORRIDOR
WOMENS
WOMENS SHOWER
FOYER
SHOP
OFFICE
TYP. @ 2 WALLS
21'-0"
15'-0"
10'-0"